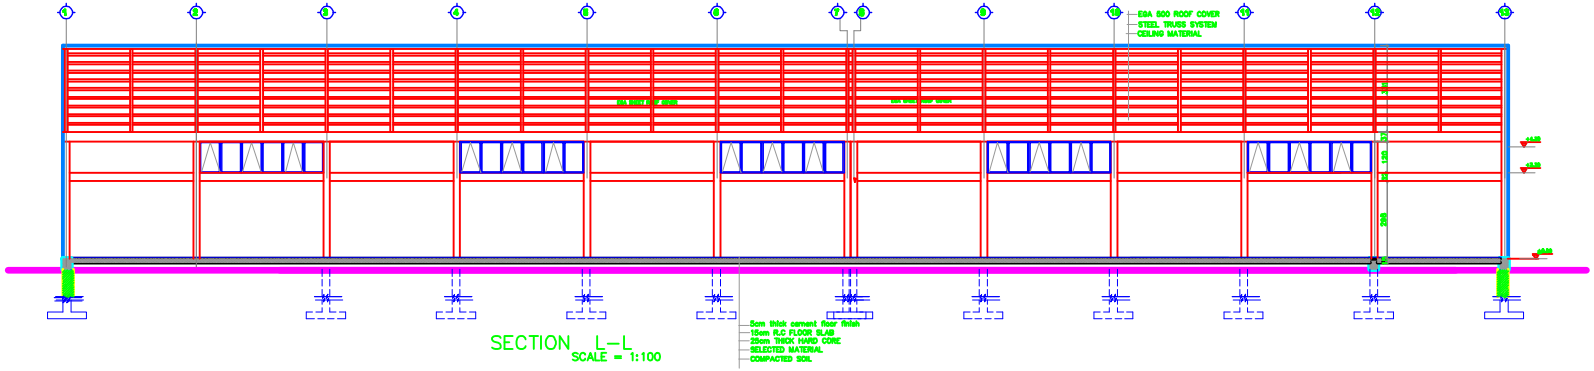

SECTION L–L
SCALE = 1:100

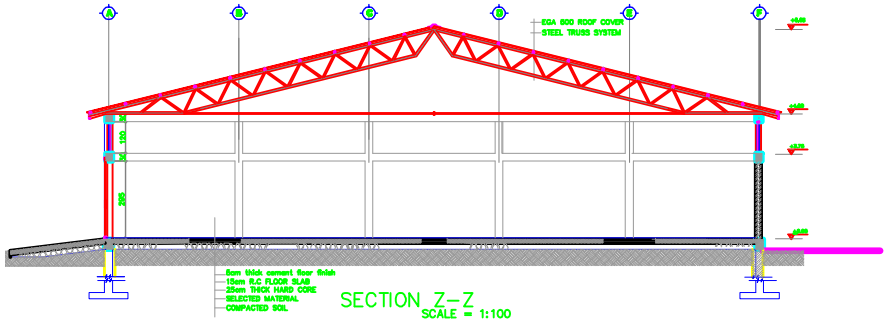

SECTION Z–Z
SCALE = 1:100

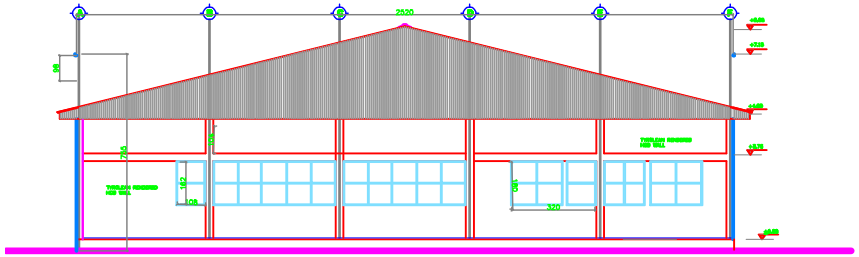

RIGHT SIDE ELEVATION
SCALE – 1:100

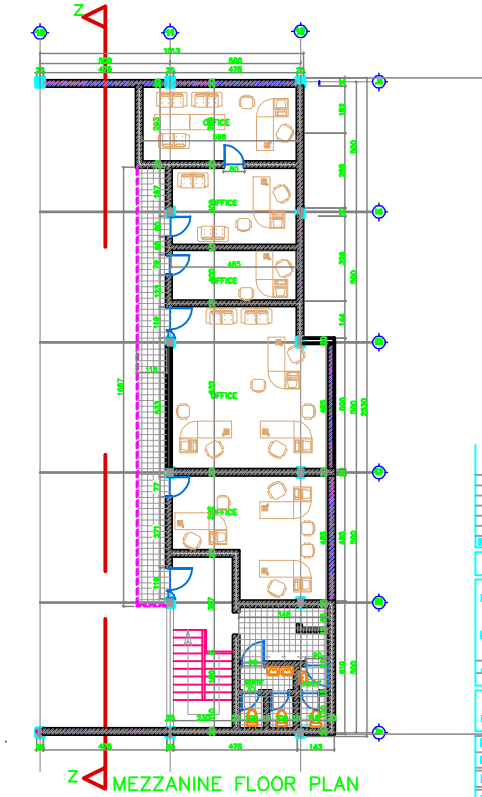
OFFICE
OFFICE
OFFICE